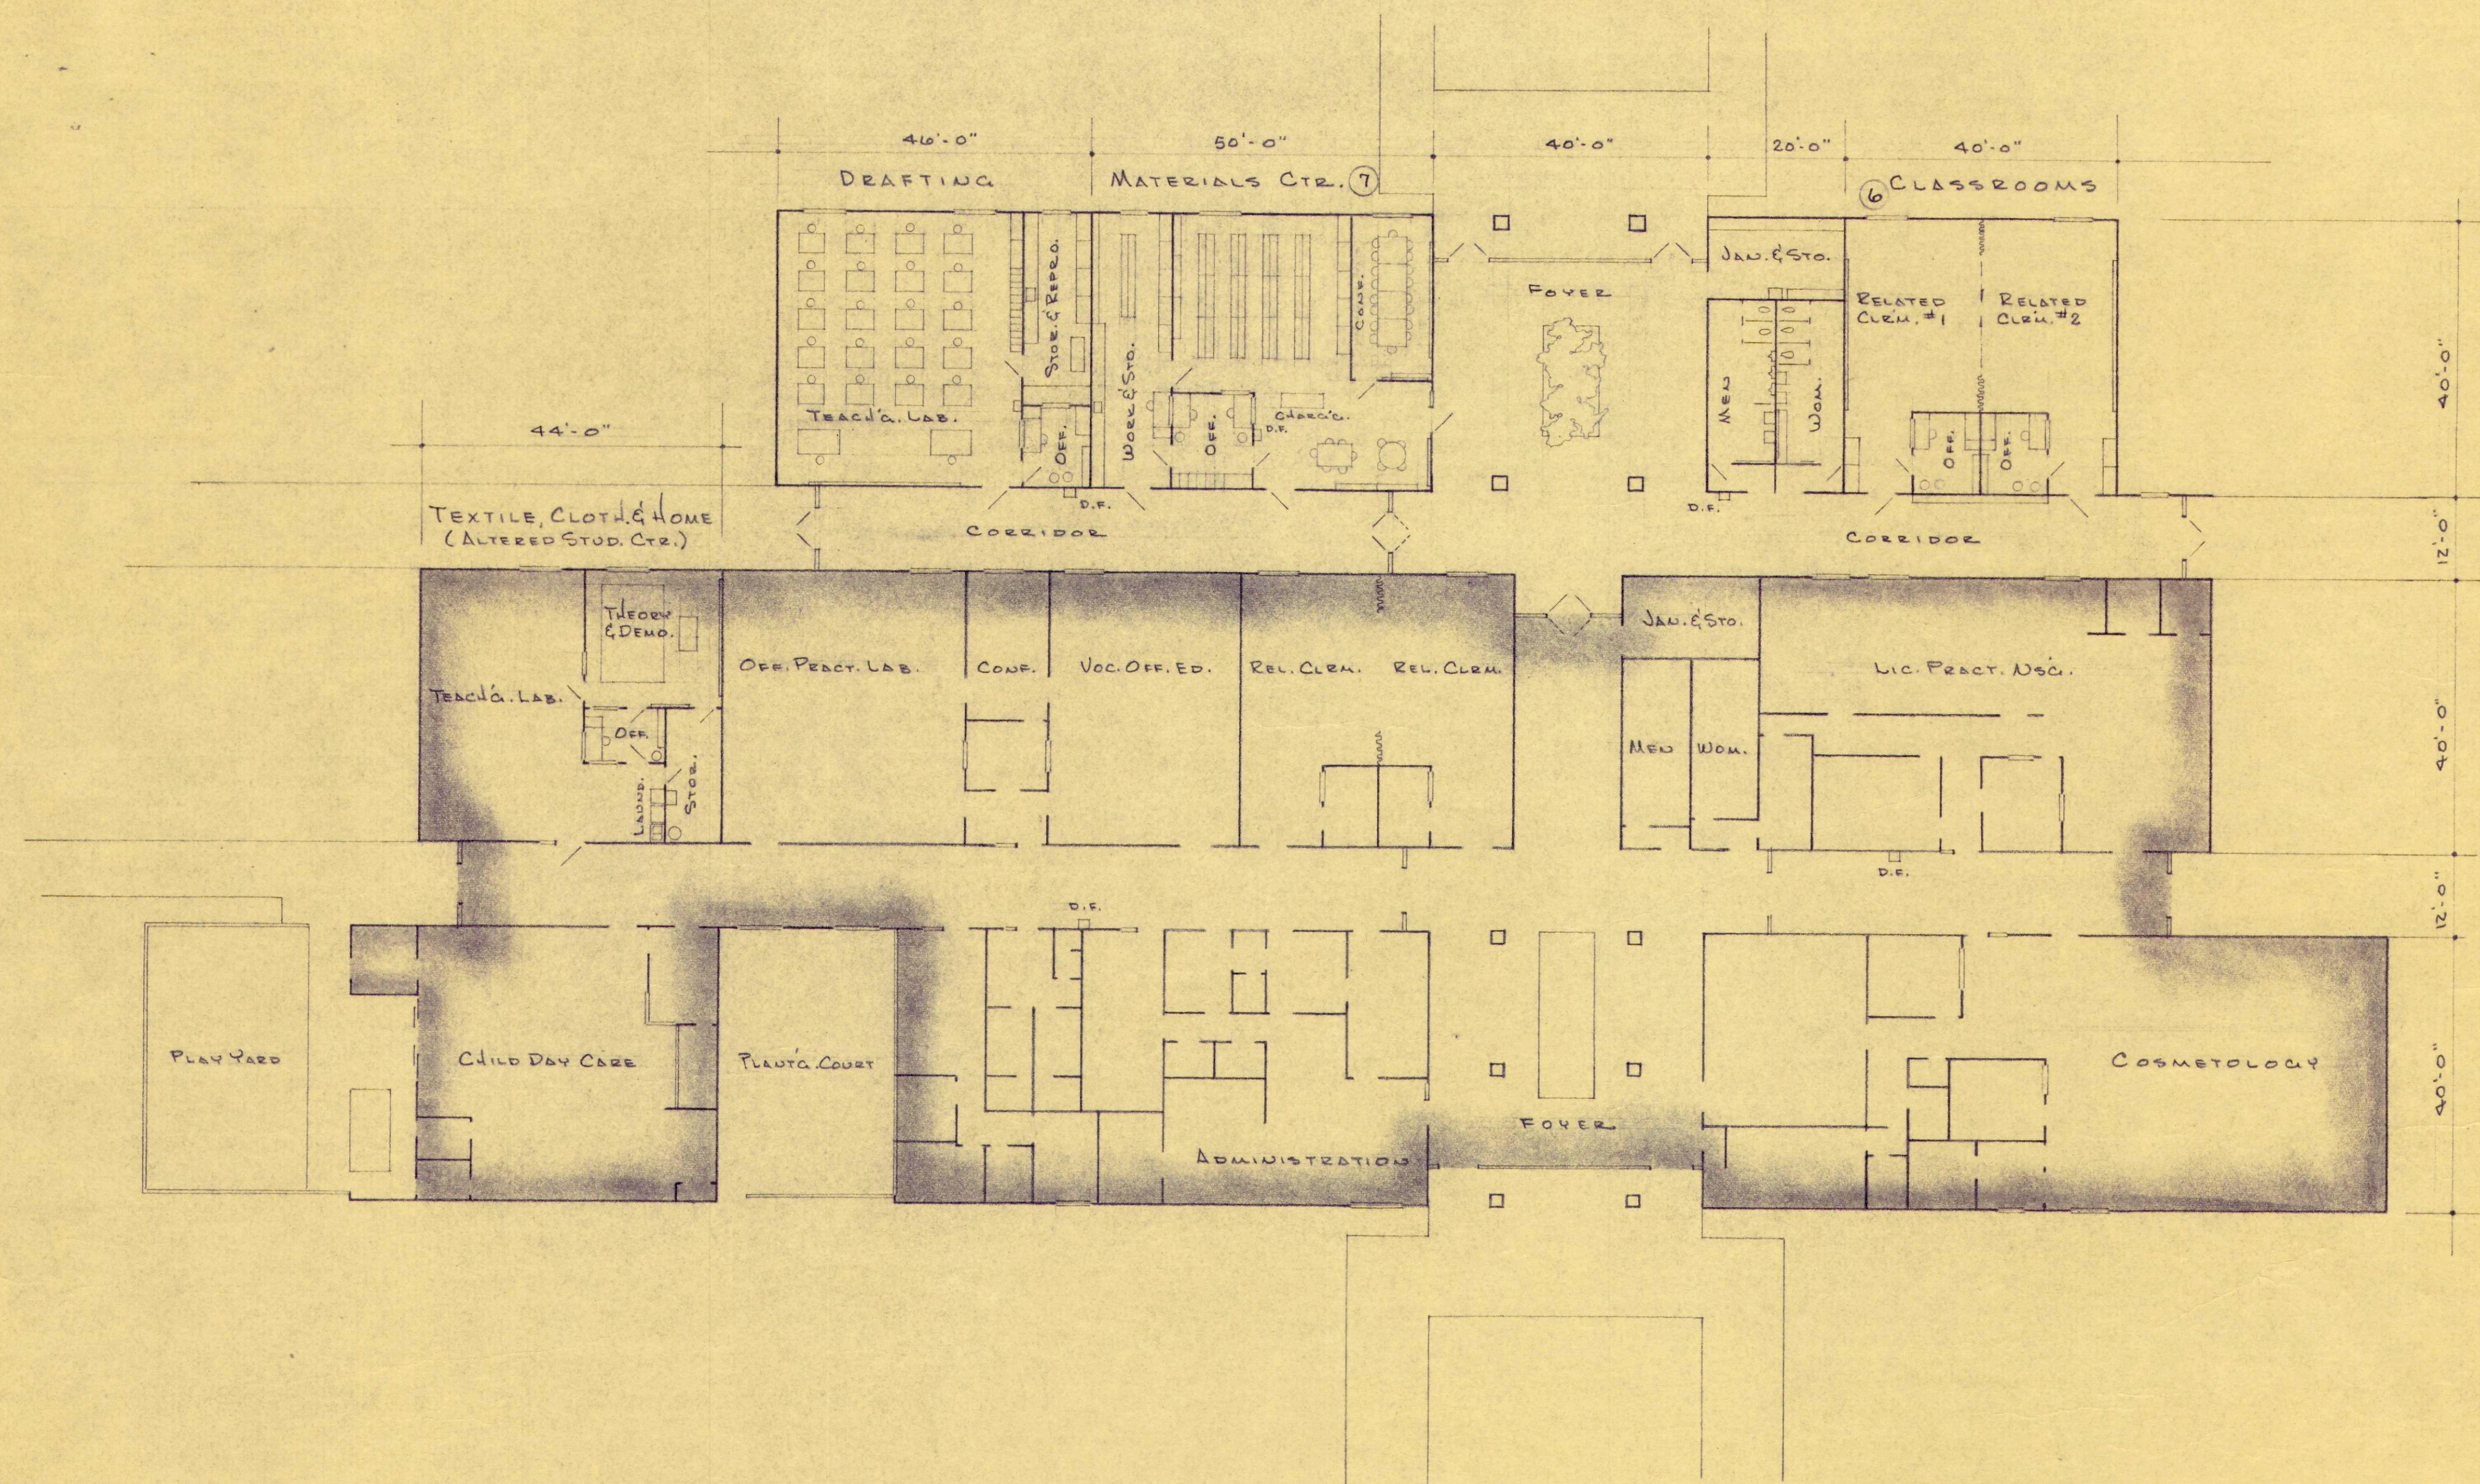


SCHEMATIC PLAN
(ADMIN. & CLASS. BLDG.)
SCALE - 1/16" = 1'-0"


NOTE - SHaded AREAS INDICATE
EXISTING PHASE ONE
CONSTRUCTION UNCHANGED.

PRELIMINARY DRAWINGS
for PHASE TWO


Job No. 6821
DATE - June 1968
Drawn By P. J.

HOWELL C. HOPSON
ARCHITECT
103 DOUGLASS STREET
LEESBURG, FLA. 34743

FLORIDA
AREA
FOR
AREA
SOCIATIONAL
BOARD OF
PUBLIC INSTRUCTION - TAVARES, FLORIDA

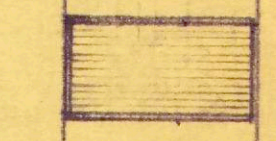


22

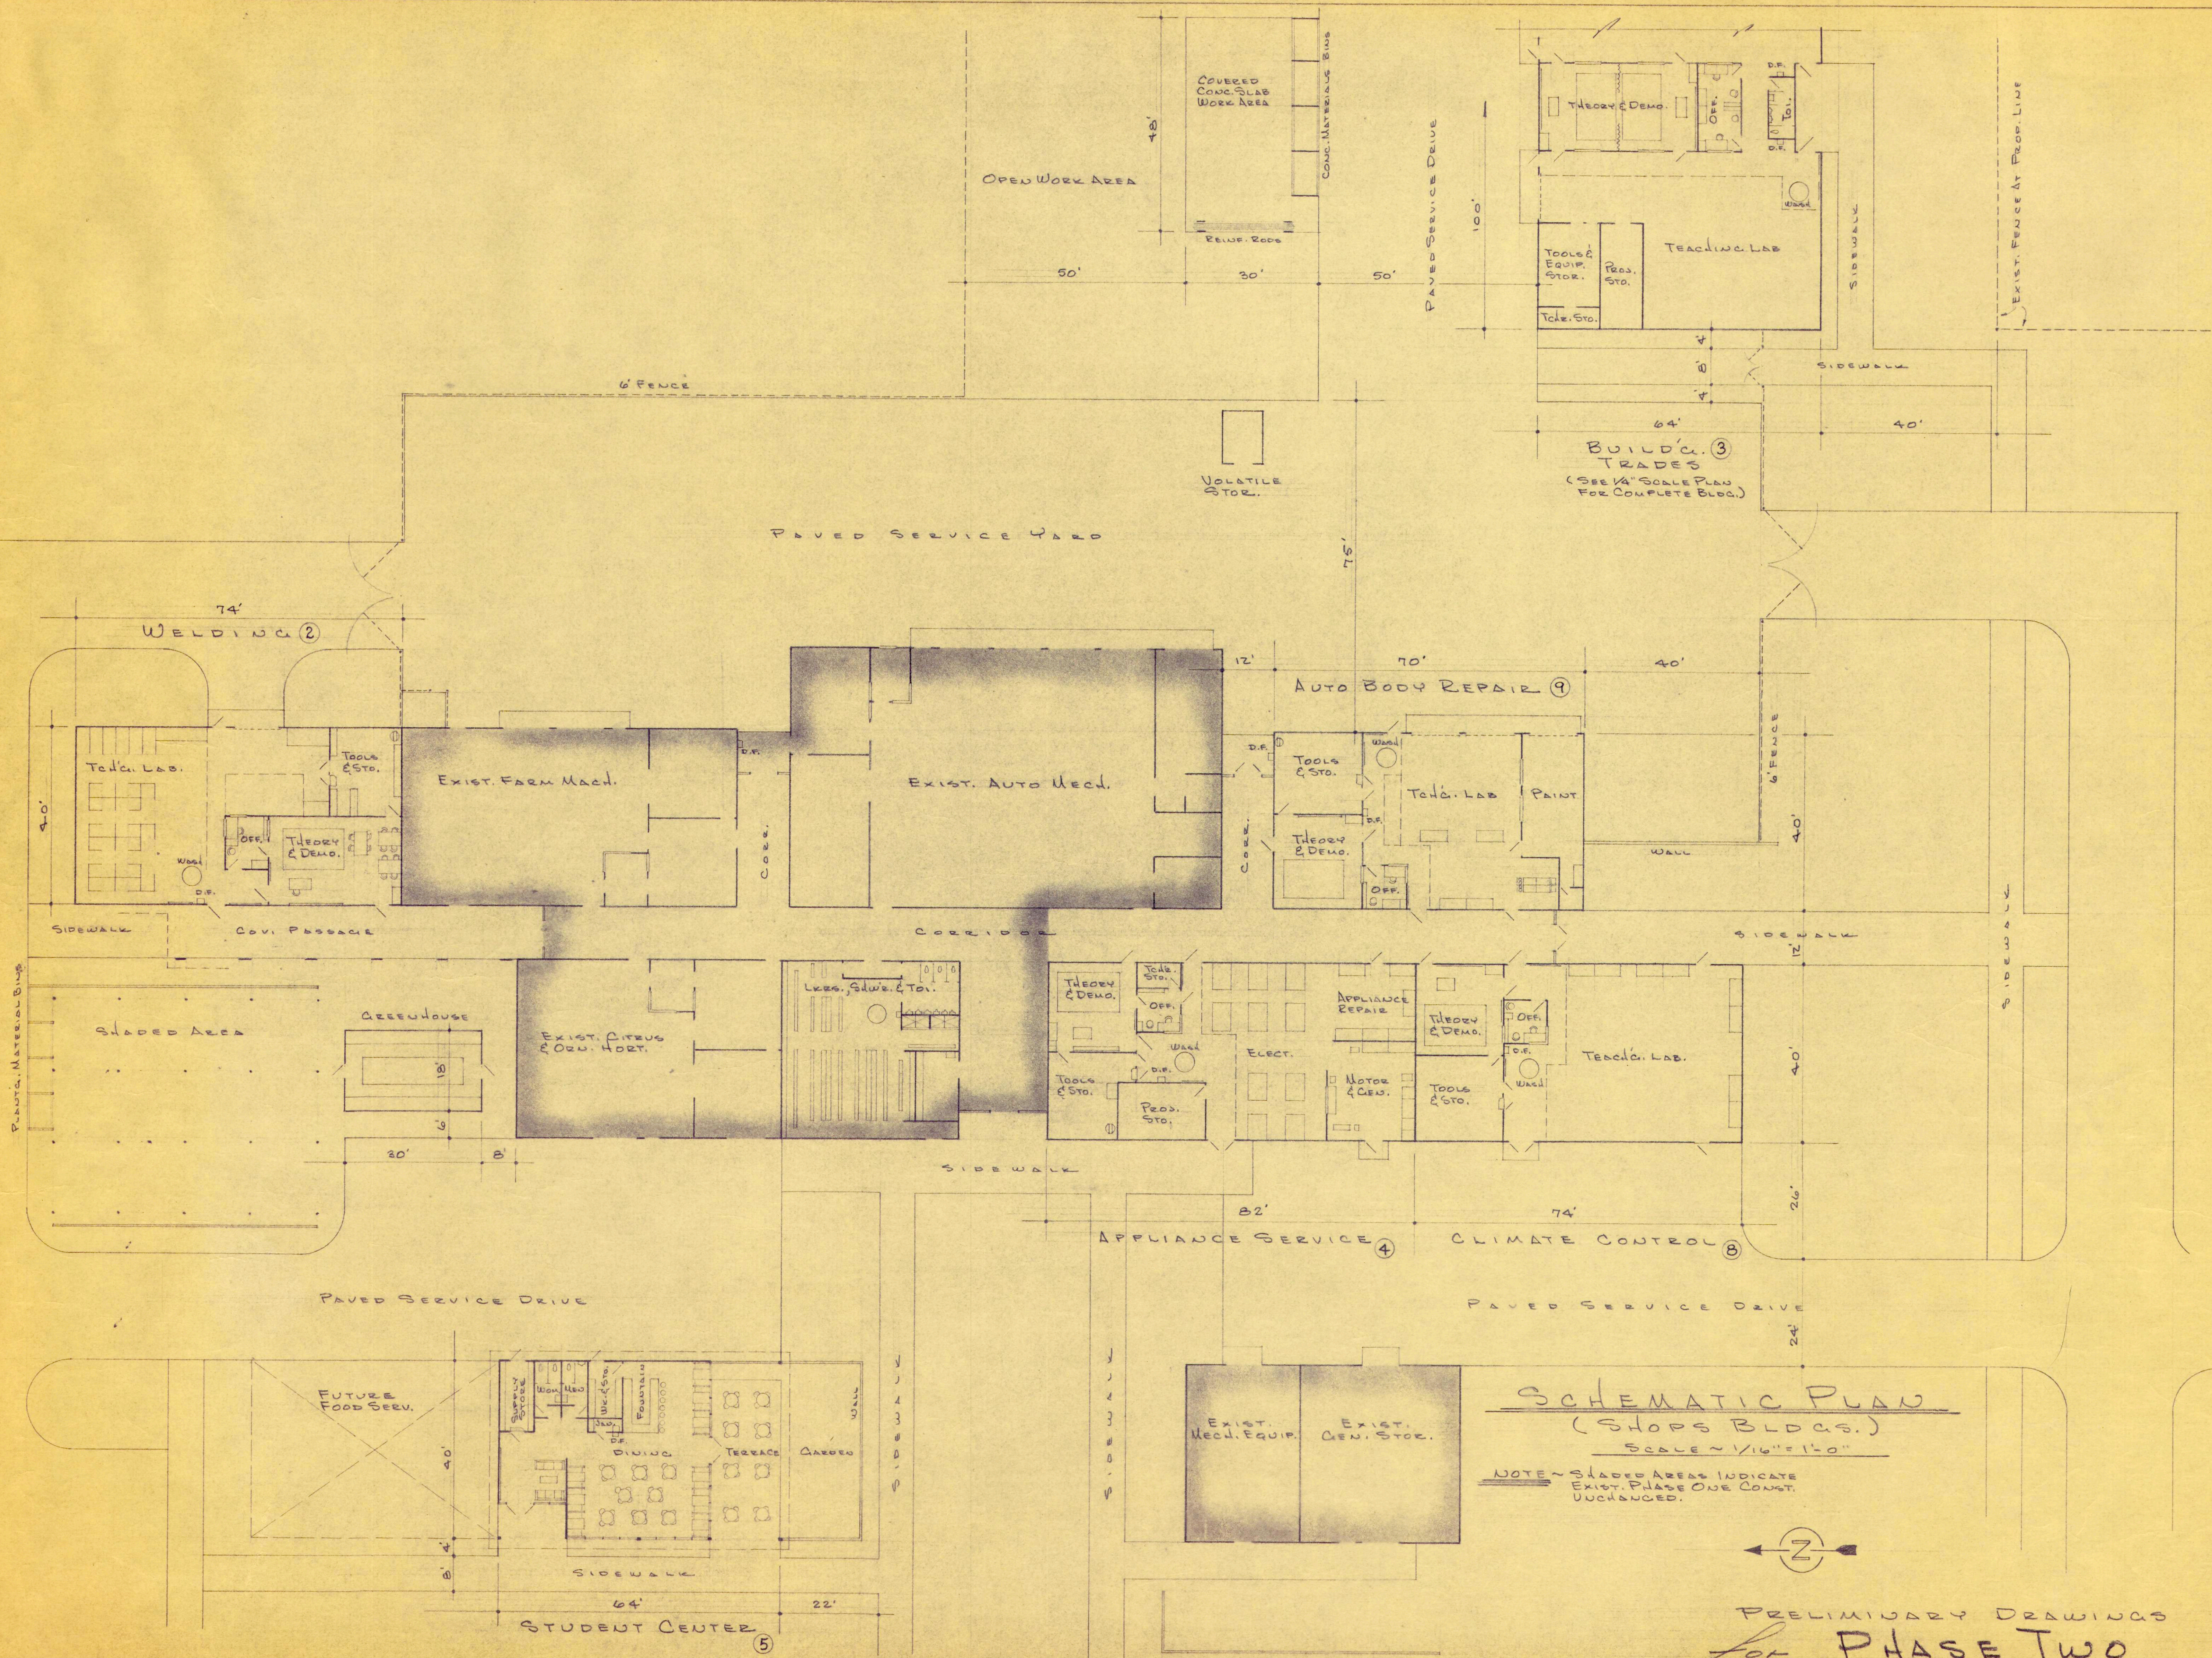


SCHEMATIC PLAN
(SHOPS BLDGS.)
SCALE - 1/16" = 1'-0"

NOTE - SHADED AREAS INDICATE EXIST. PHASE ONE CONST. UNCHANGED.

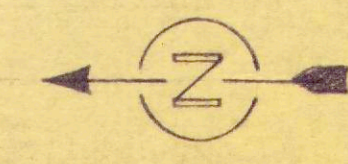


PRELIMINARY DRAWINGS
FOR PHASE TWO


JOB NO. 6821
 DATE JULY 1968
 DRAWN BY J. T. B. 113
 CHECKED BY J. T. B. 113
 DESIGNED BY J. T. B. 113
 21
 22
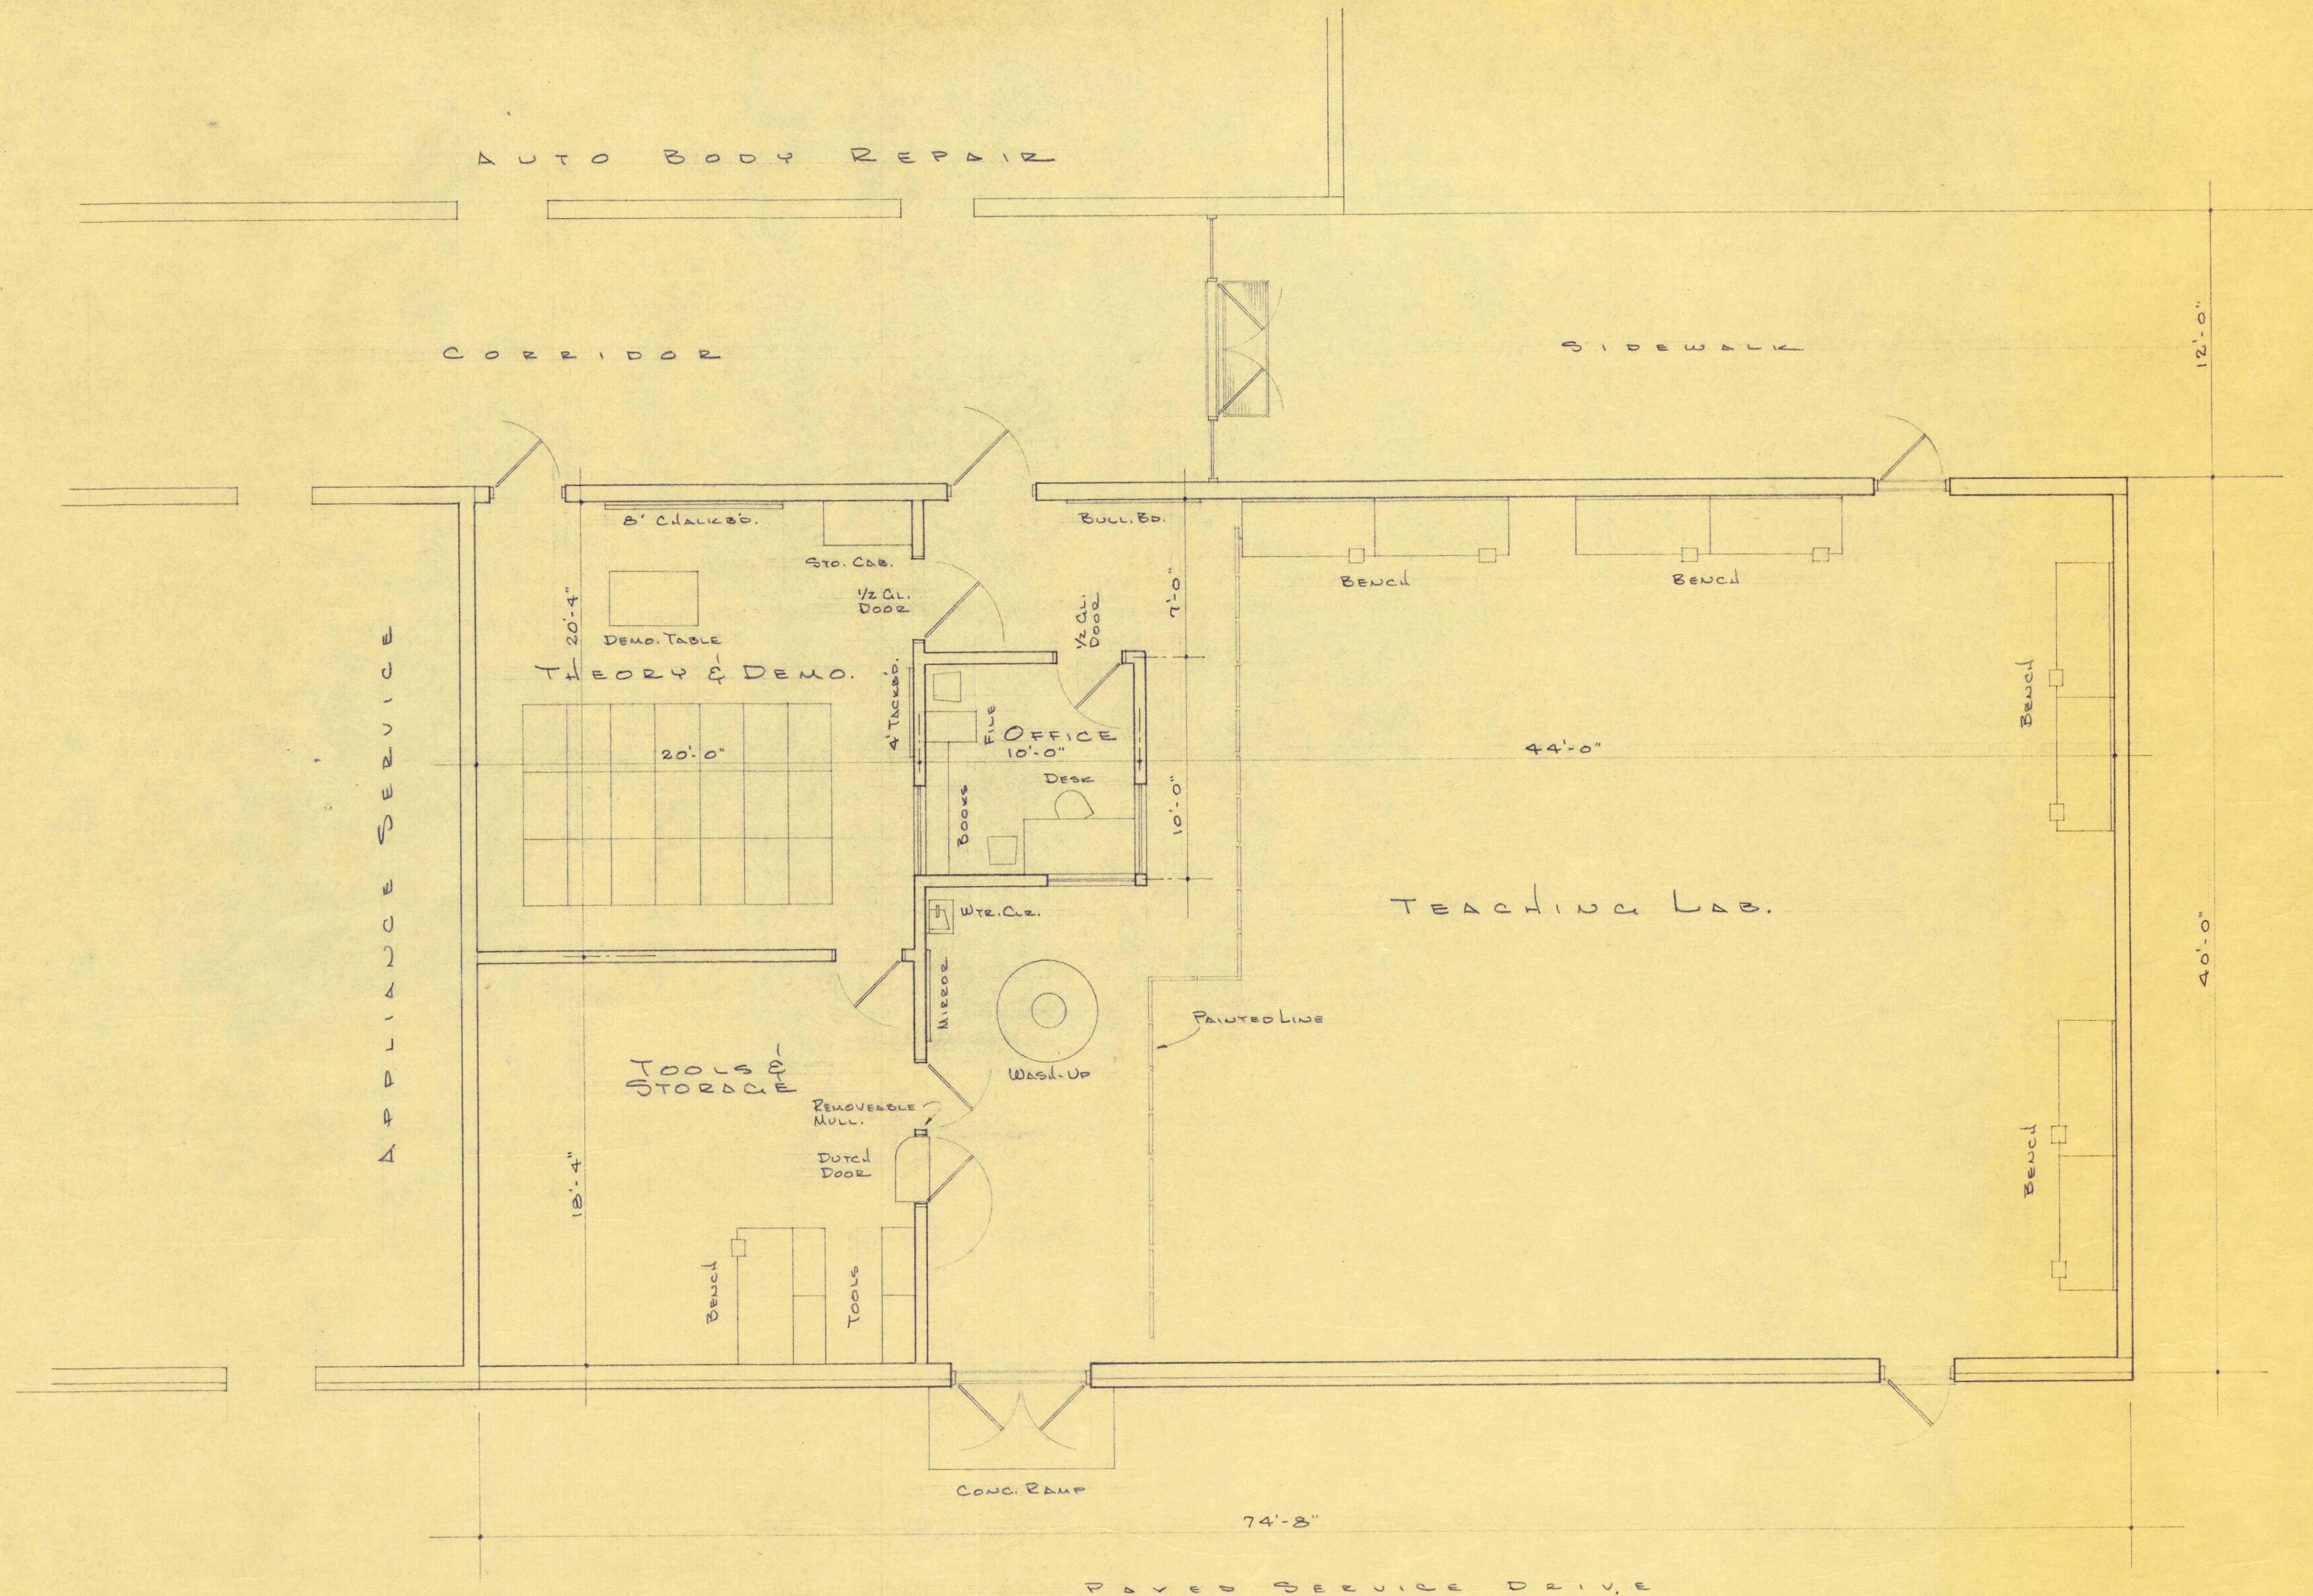


Lee County Vocational Technical Center
 Lee County Board of Public Instruction - Tavares, Florida
 Job No. 6821
 Date June 1968
 Drawn by J.T.

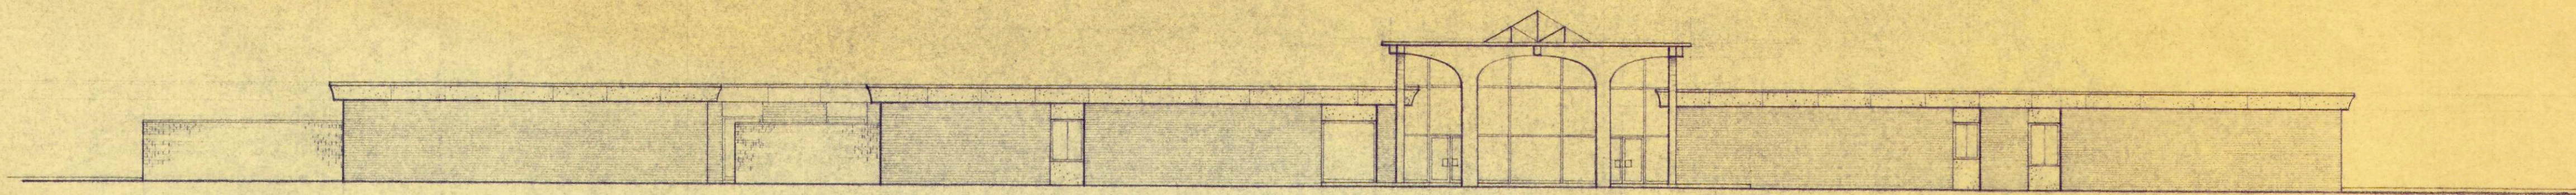


WEST ELEVATION ~ ADMINISTRATION & QUIET OCCUPATIONS
SCALE ~ 1/16" = 1'-0"

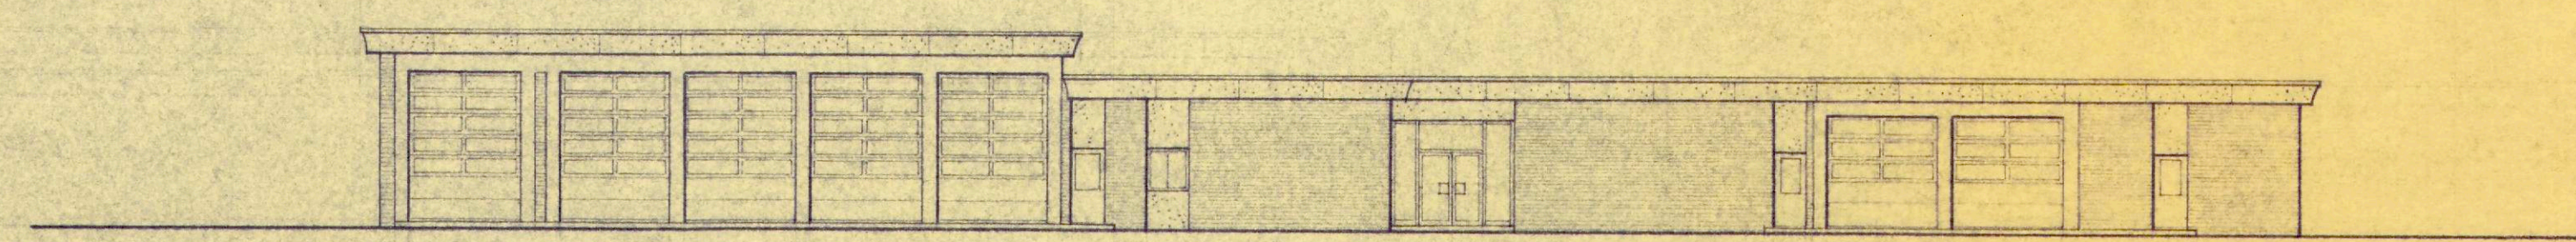


EAST ELEVATION ~ VOCATIONAL & INDUSTRIAL
SCALE ~ 1/16" = 1'-0"

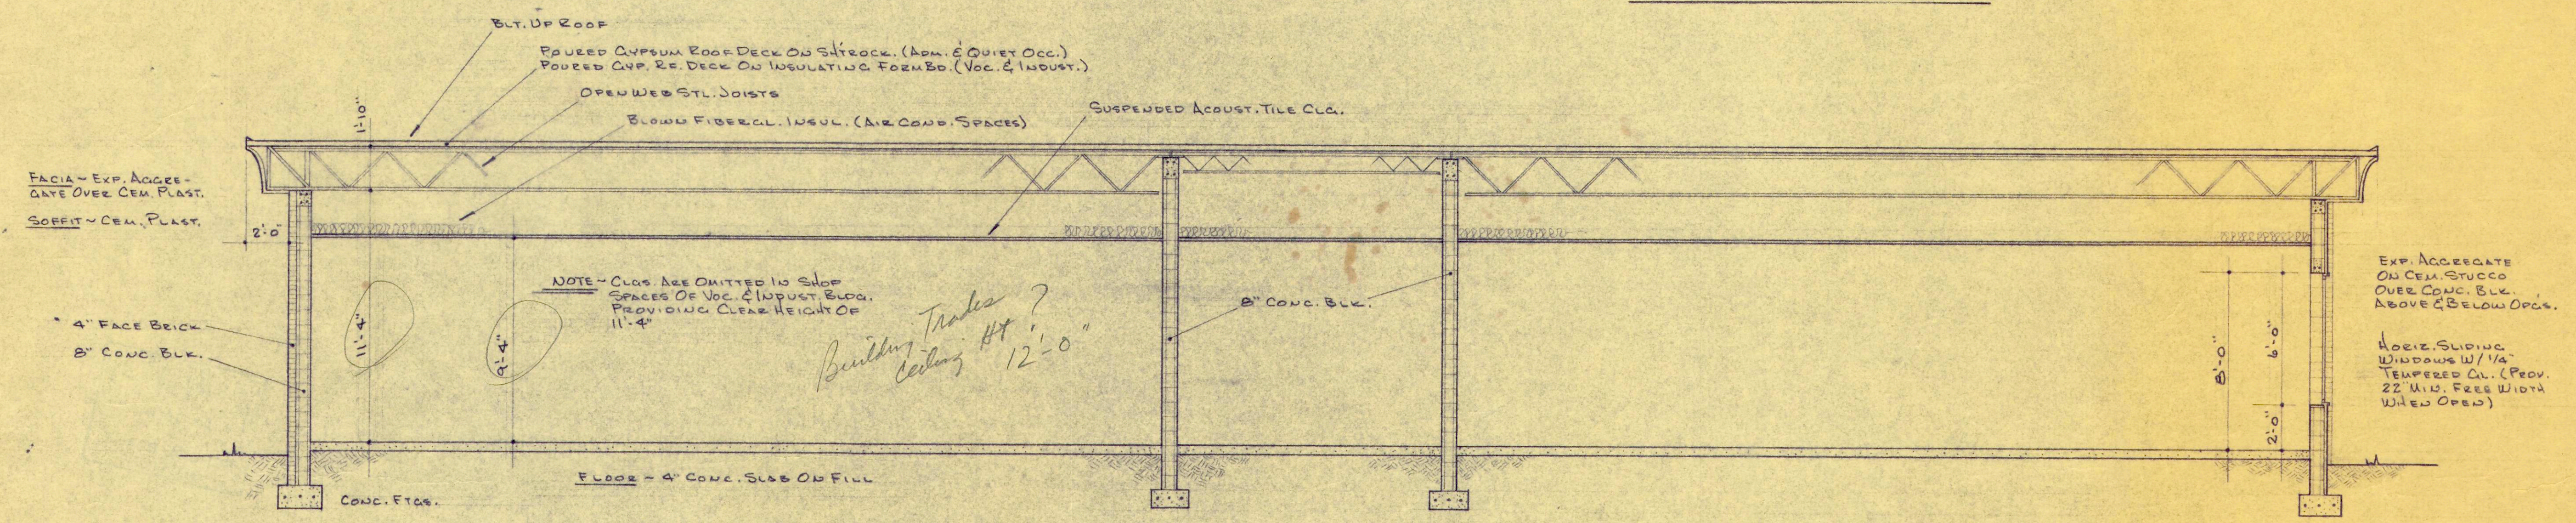

TYPICAL CONSTRUCTION SECTION
SCALE ~ 1/4" = 1'-0"

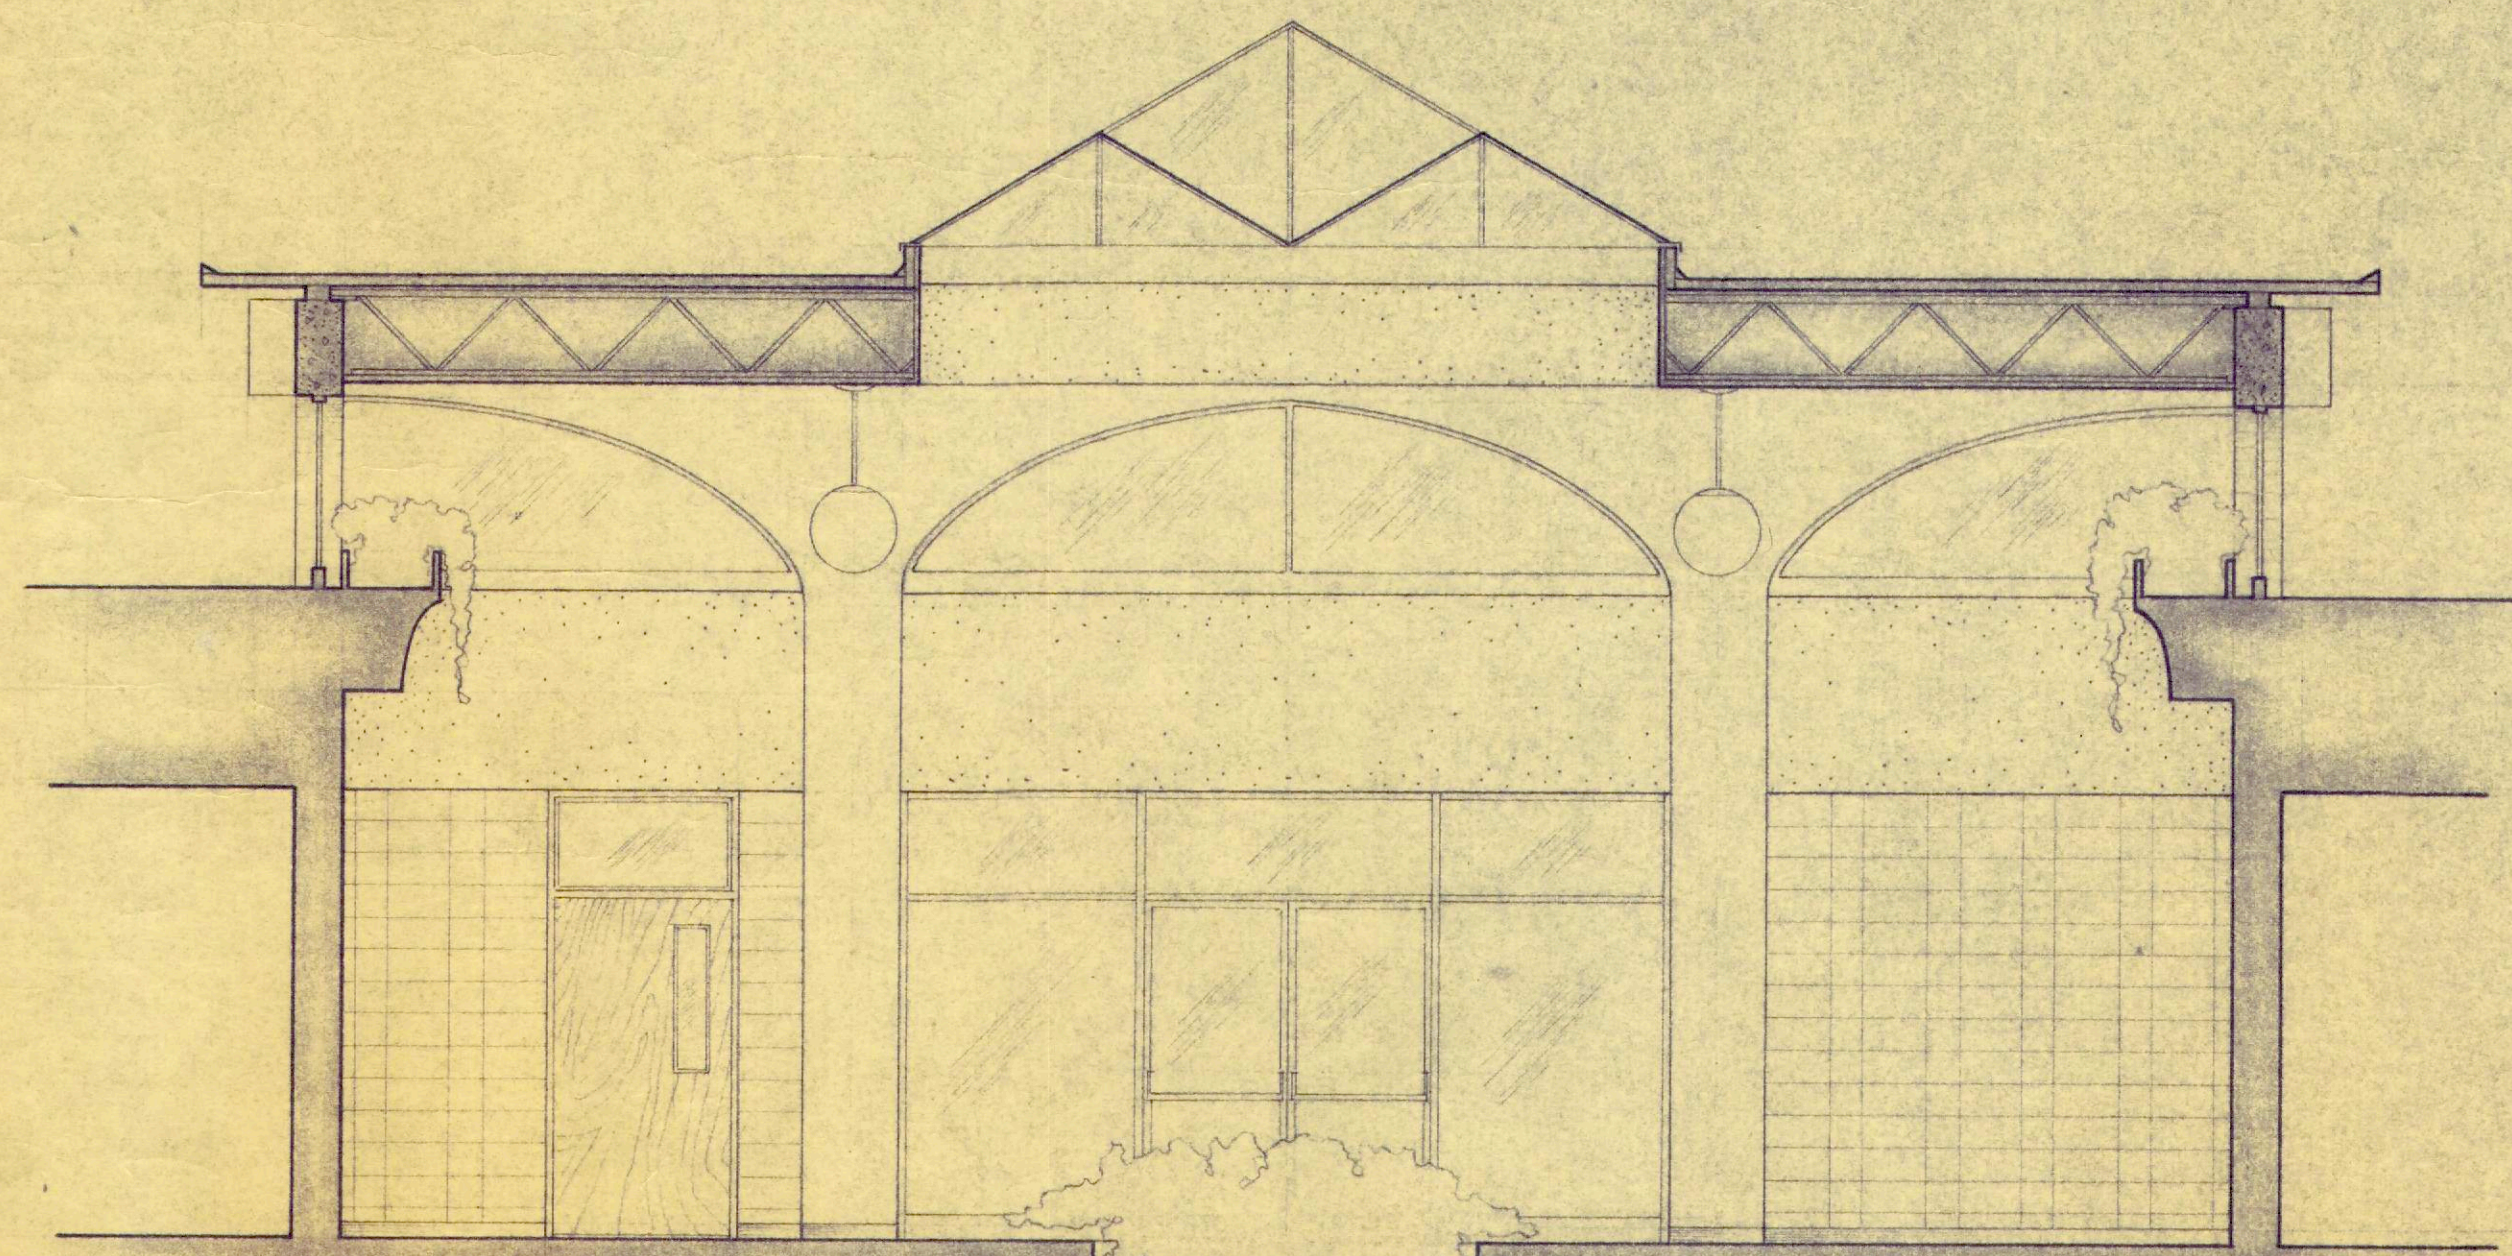

SECTION TO EAST ~ MAIN FOYER
SCALE ~ 1/4" = 1'-0"

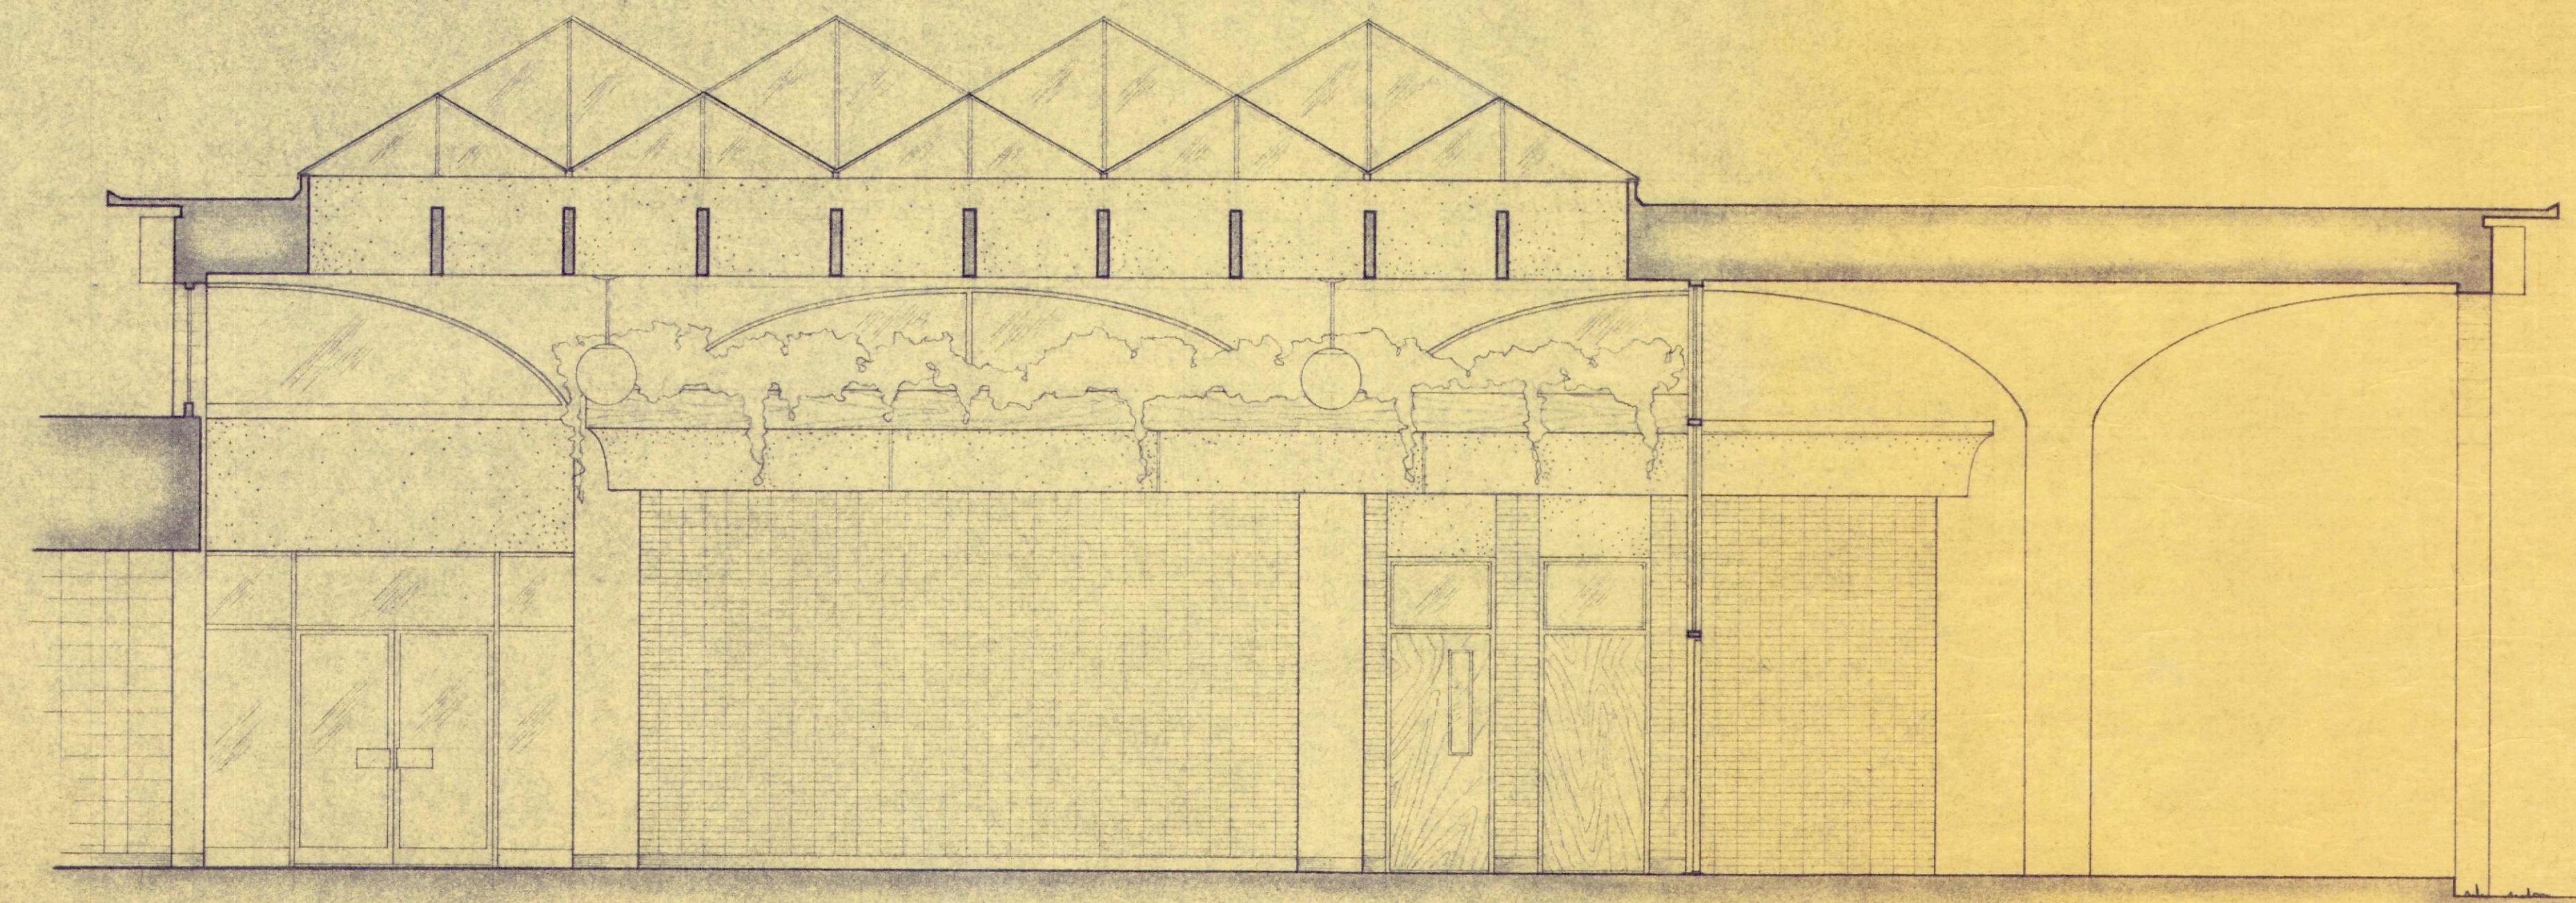

SECTION TO SOUTH ~ MAIN FOYER
SCALE ~ 1/4" = 1'-0"

PROPOSED LAKE COUNTY
AREA VOCATIONAL TECHNICAL CENTER
FOR LAKE COUNTY BOARD OF PUBLIC INSTRUCTION
HOWELL C. HOPSON ~ ARCHITECT
LEESBURG, FLORIDA
2-3-67